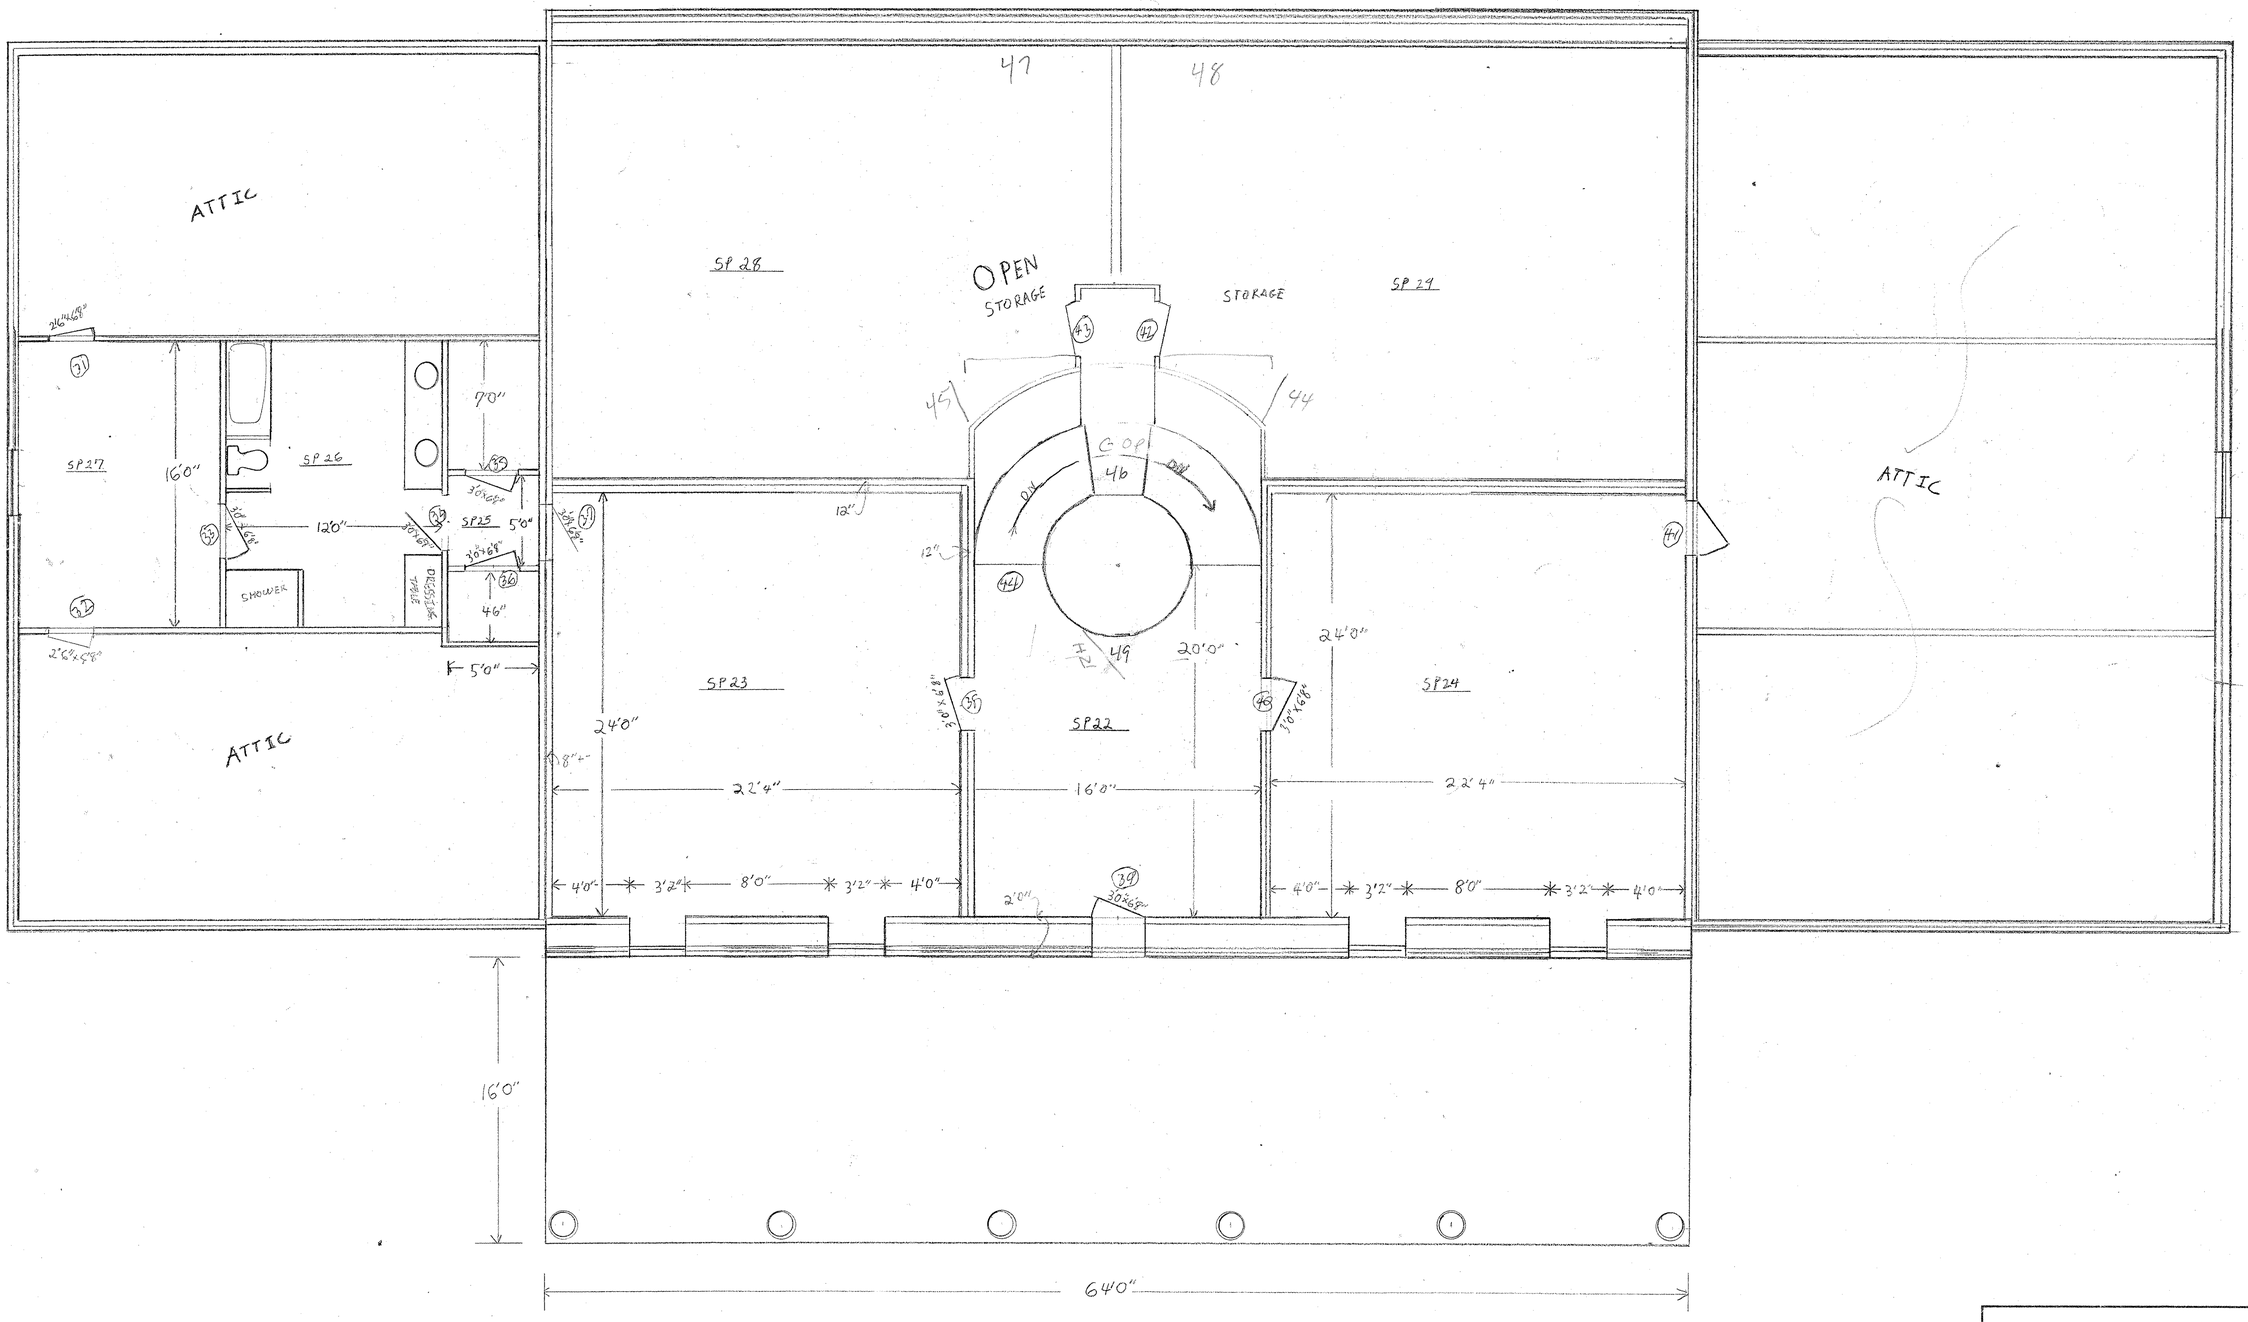

2ND FLOOR

SCALE: 1/4" = 1'	APPROVED BY	DRAWN BY DAVID CHAPMAN
DATE:		
		DRAWING NUMBER A2

30 X 50 53 X 64